LOCATION MAP

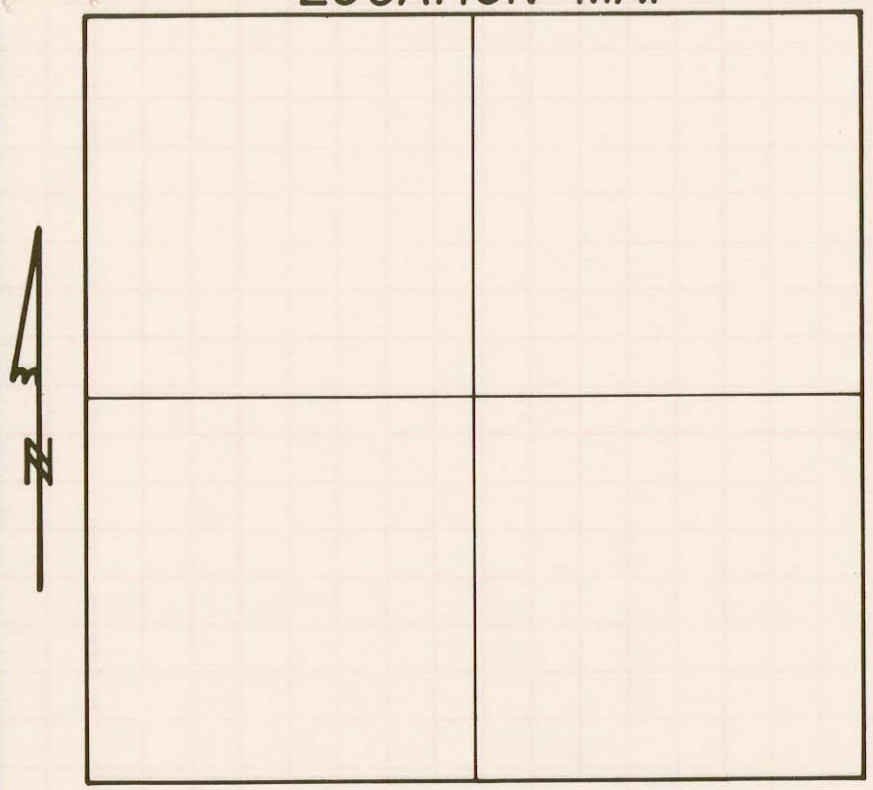

____ Sec.____, T.____, R.____

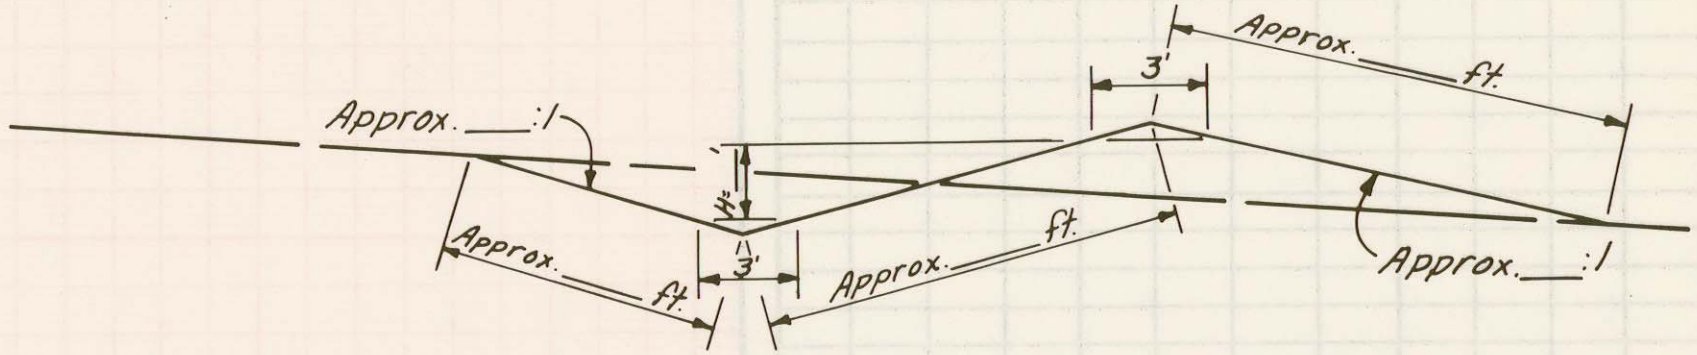

TYPICAL CROSS SECTION

TER. NO.	KIND	LAND SLOPE	VERT. INT.	HOR. INT.	GRADE BY SECTION								LENGTH		PLANNED DIMENSIONS			REMARKS
													PLANNED	CONST.	H	X-AREA	W	
TOTAL																		

JOB PLAN NO. 9.0

S. D. CONSTRUCTION SPECIFICATIONS:

SPECIFICATION NOTES:

LAYOUT _____ DATE _____

COMPUTATIONS _____ DATE _____

COMP. CHECK _____ DATE _____

TERRACES

OPERATOR _____

CONSERVATION DISTRICT _____

U. S. DEPARTMENT OF AGRICULTURE
SOIL CONSERVATION SERVICE

Date		
Designed	Approved by	
Drawn	Title	
Traced	Title	
Checked	Sheet No. of	Drawing No.

	TERRACE NO.				TERRACE NO.				TERRACE NO.		
STA.	R	C	DIFF.	STA.	R	C	DIFF.	STA.	R	C	DIFF.

"C" Total ______	"C" Total ______	"C" Total ______
"C" Average ______	"C" Average ______	"C" Average ______
Low "R" ______	Low "R" ______	Low "R" ______
"H" ______	"H" ______	"H" ______

TERRACE PROFILES

Scale: Vertical, 1" = ______, Horizontal, 1" = ______

TERRACE NO. ______, STA. ______

DISTANCE

ROD

DIFFERENCE

TERRACE NO. ______, STA. ______

DISTANCE

ROD

DIFFERENCE

TERRACE CROSS SECTIONS

Scale: Vertical, 1" = ______, Horizontal, 1" = ______

Channel cross section area: Terrace no. ____, sq. ft. = ______ ; Terrace no. ____, sq. ft. = ______ ; Terrace no. ____, sq. ft. = ______

Constructed according to plans and specifications: Yes ____ No ____ Signature ______________ Date ______________