WASHINGTON STANDARD DRAWING	LIVESTOCK FACILITIES CHAIN LINK FENCE	STANDARD DRAWING NO. LSK–0052 APPROVED BY: GBR DRAWN BY: KLY ISSUE DATE: 4/00

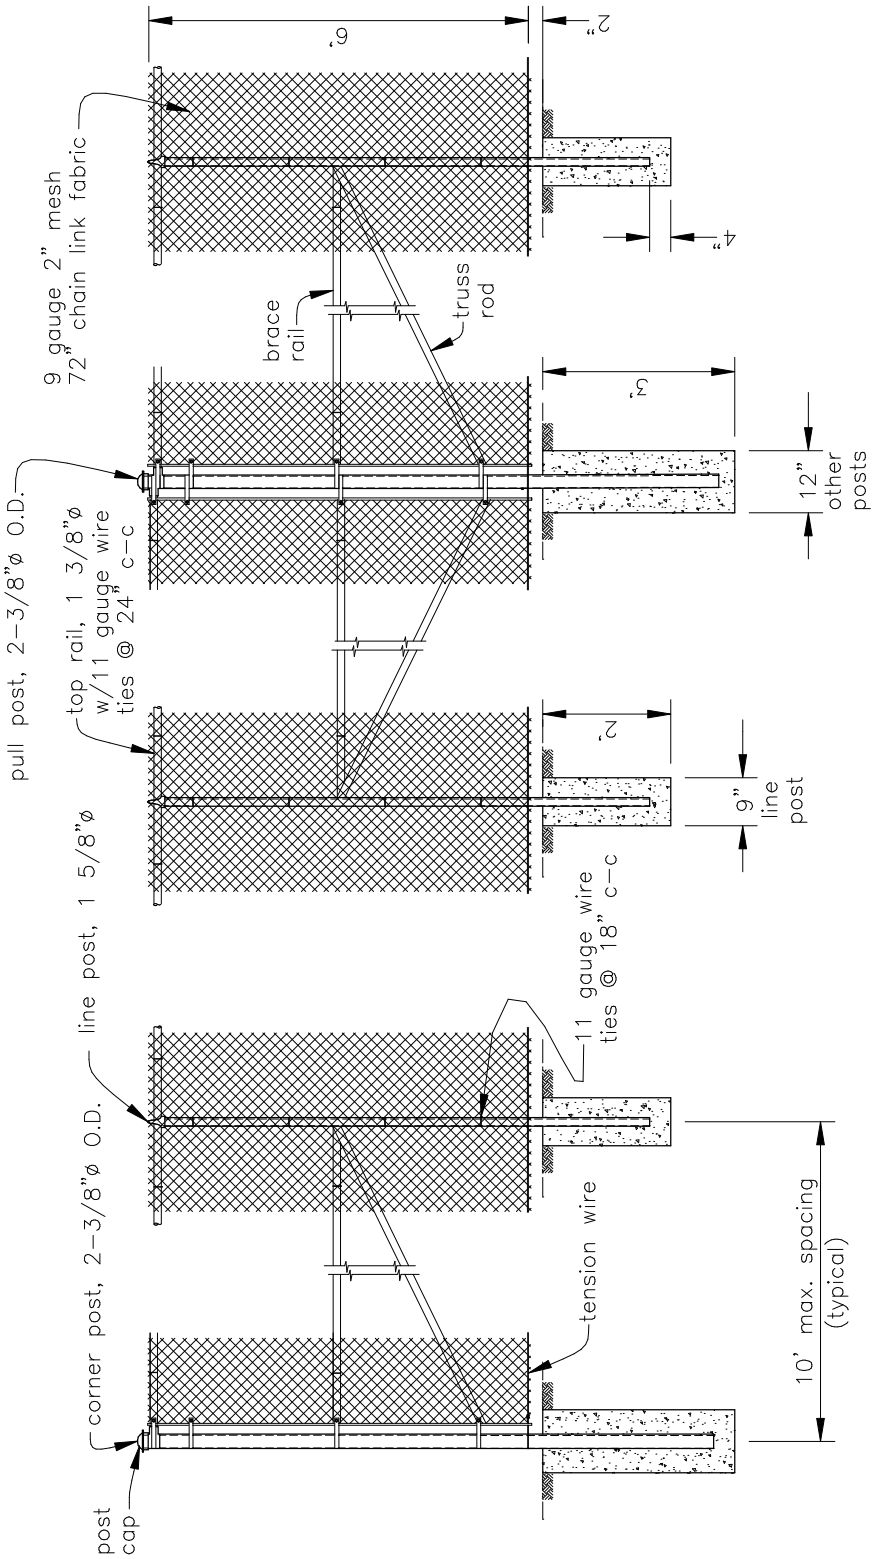

ELEVATION VIEW

Concrete shall be class 3000. Concrete for line posts to be 9" min. diameter. Concrete for all other posts to be 12" min. diameter.

Drawing not to scale. Standardized drawing must be adapted to the specific site.

	JOB CLASS	Designed ____ Date ____
	CAD FILE NO. LSK–0052.DWG	Drawn ____ Date ____
	SHEET OF	Checked ____ Date ____
U.S.D.A. NATURAL RESOURCES CONSERVATION SERVICE		Approved ____ Date ____