USDA–SCS

SD–ENG–42
7/81

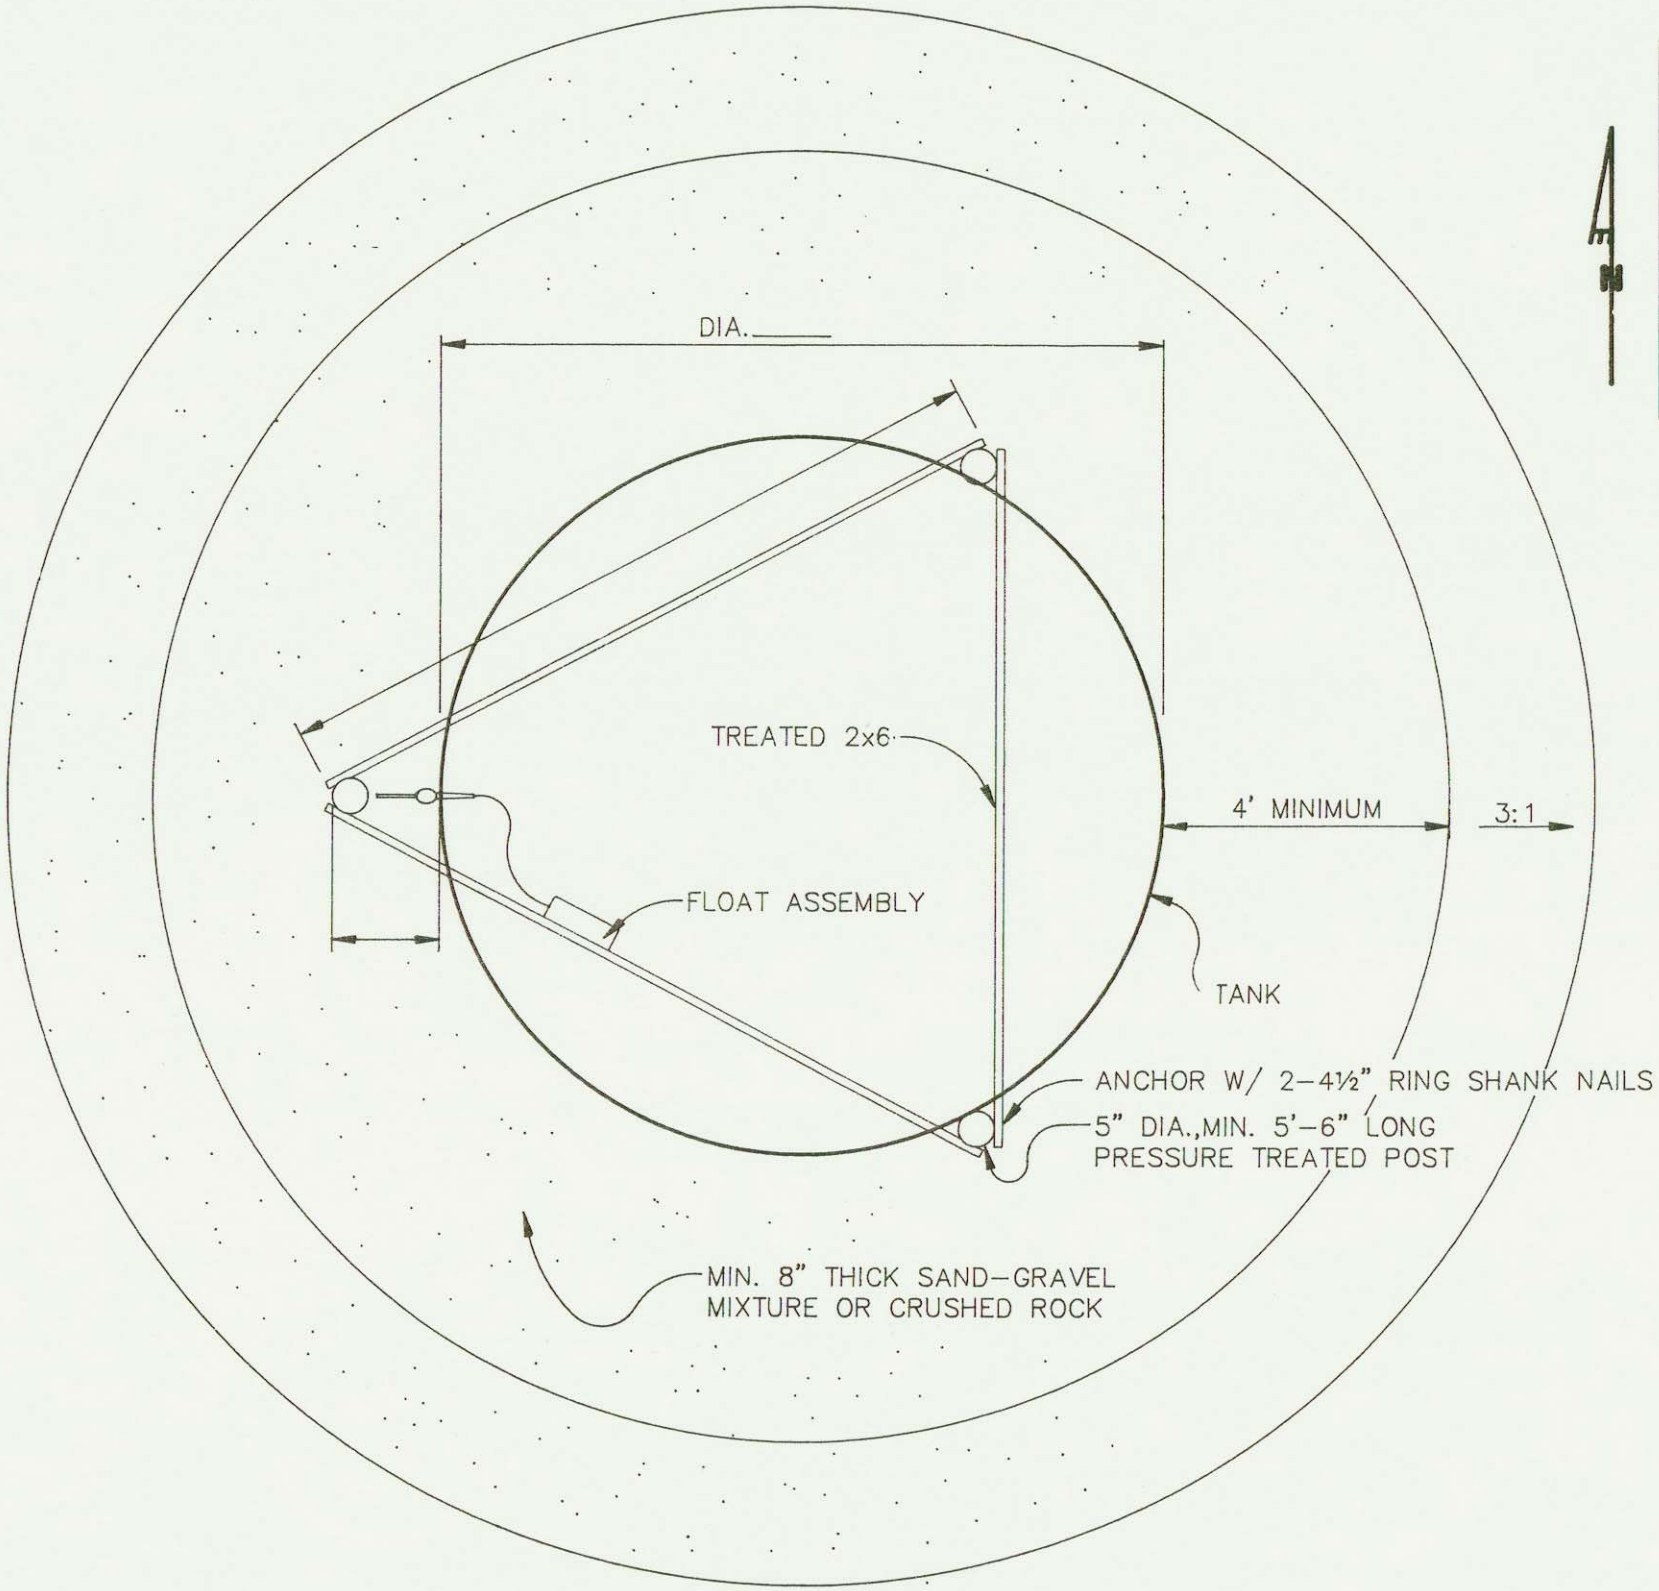

PLAN VIEW

SCALE 1"=5'–0"

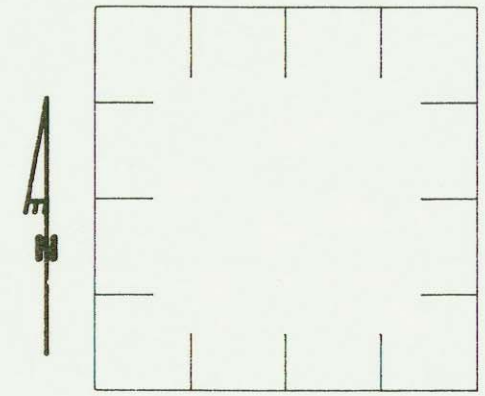

SEC._____,T._____,R.
COUNTY_____

LOCATION MAP

TABLE OF QUANTITIES

ITEM	UNIT	QUANTITY

NOTES:

GUARD POST ASSEMBLY FOR LIVESTOCK TANK

OPERATOR _____

CONSERVATION DISTRICT _____

U.S. DEPARTMENT OF AGRICULTURE
SOIL CONSERVATION SERVICE

	DATE		
DESIGNED		APPROVED BY	
DRAWN		TITLE	
TRACED		TITLE	
CHECKED		SHEET NO OF	DRAWING NO.

JOB PLAN NO. 14.6
8/90